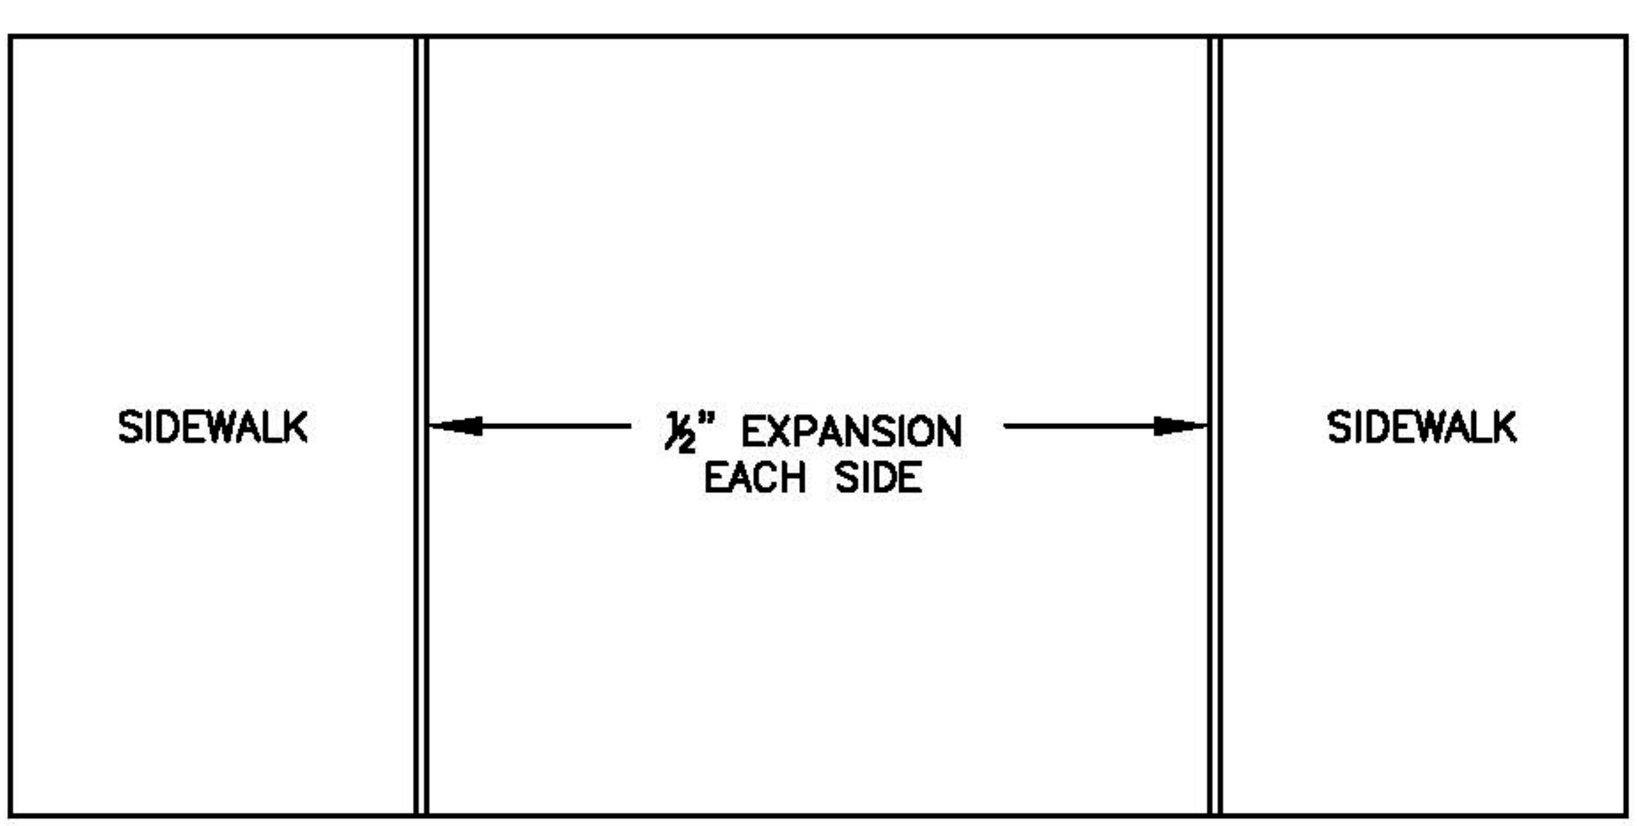

TOP VIEW

END VIEW

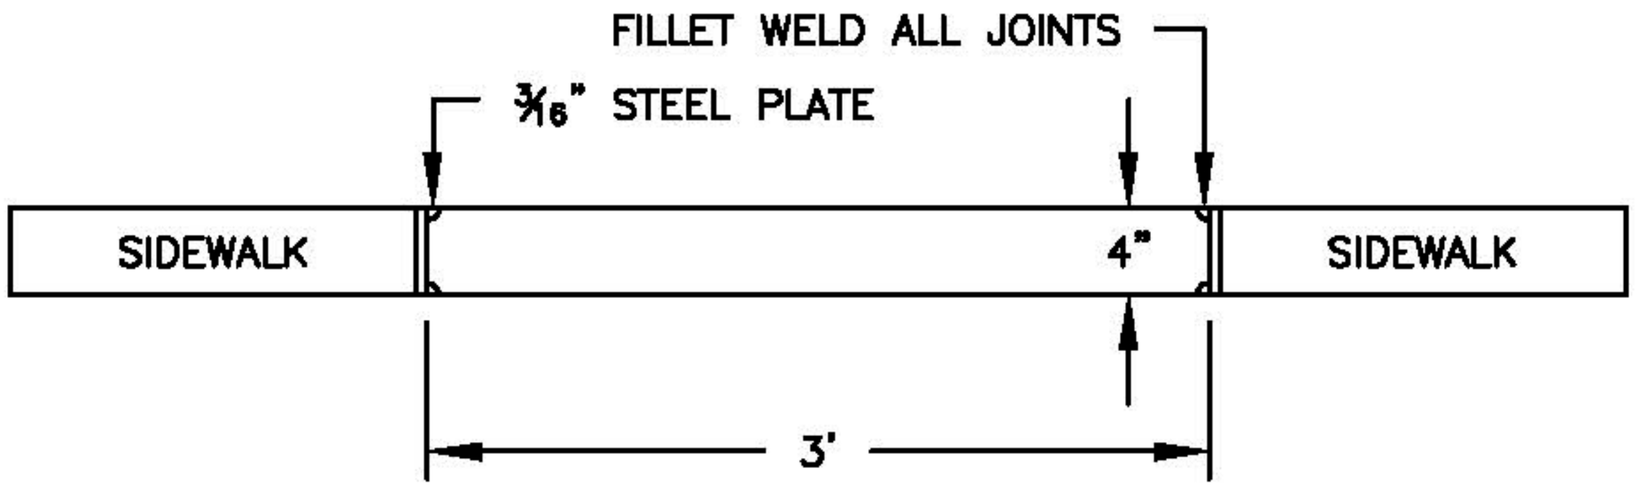

CONSTRUCTION STANDARDS

SCUPPER BOX

STANDARD No. D-326 SHEET 1 OF 1

CITY OF AZTEC

PUBLIC WORKS DEPARTMENT