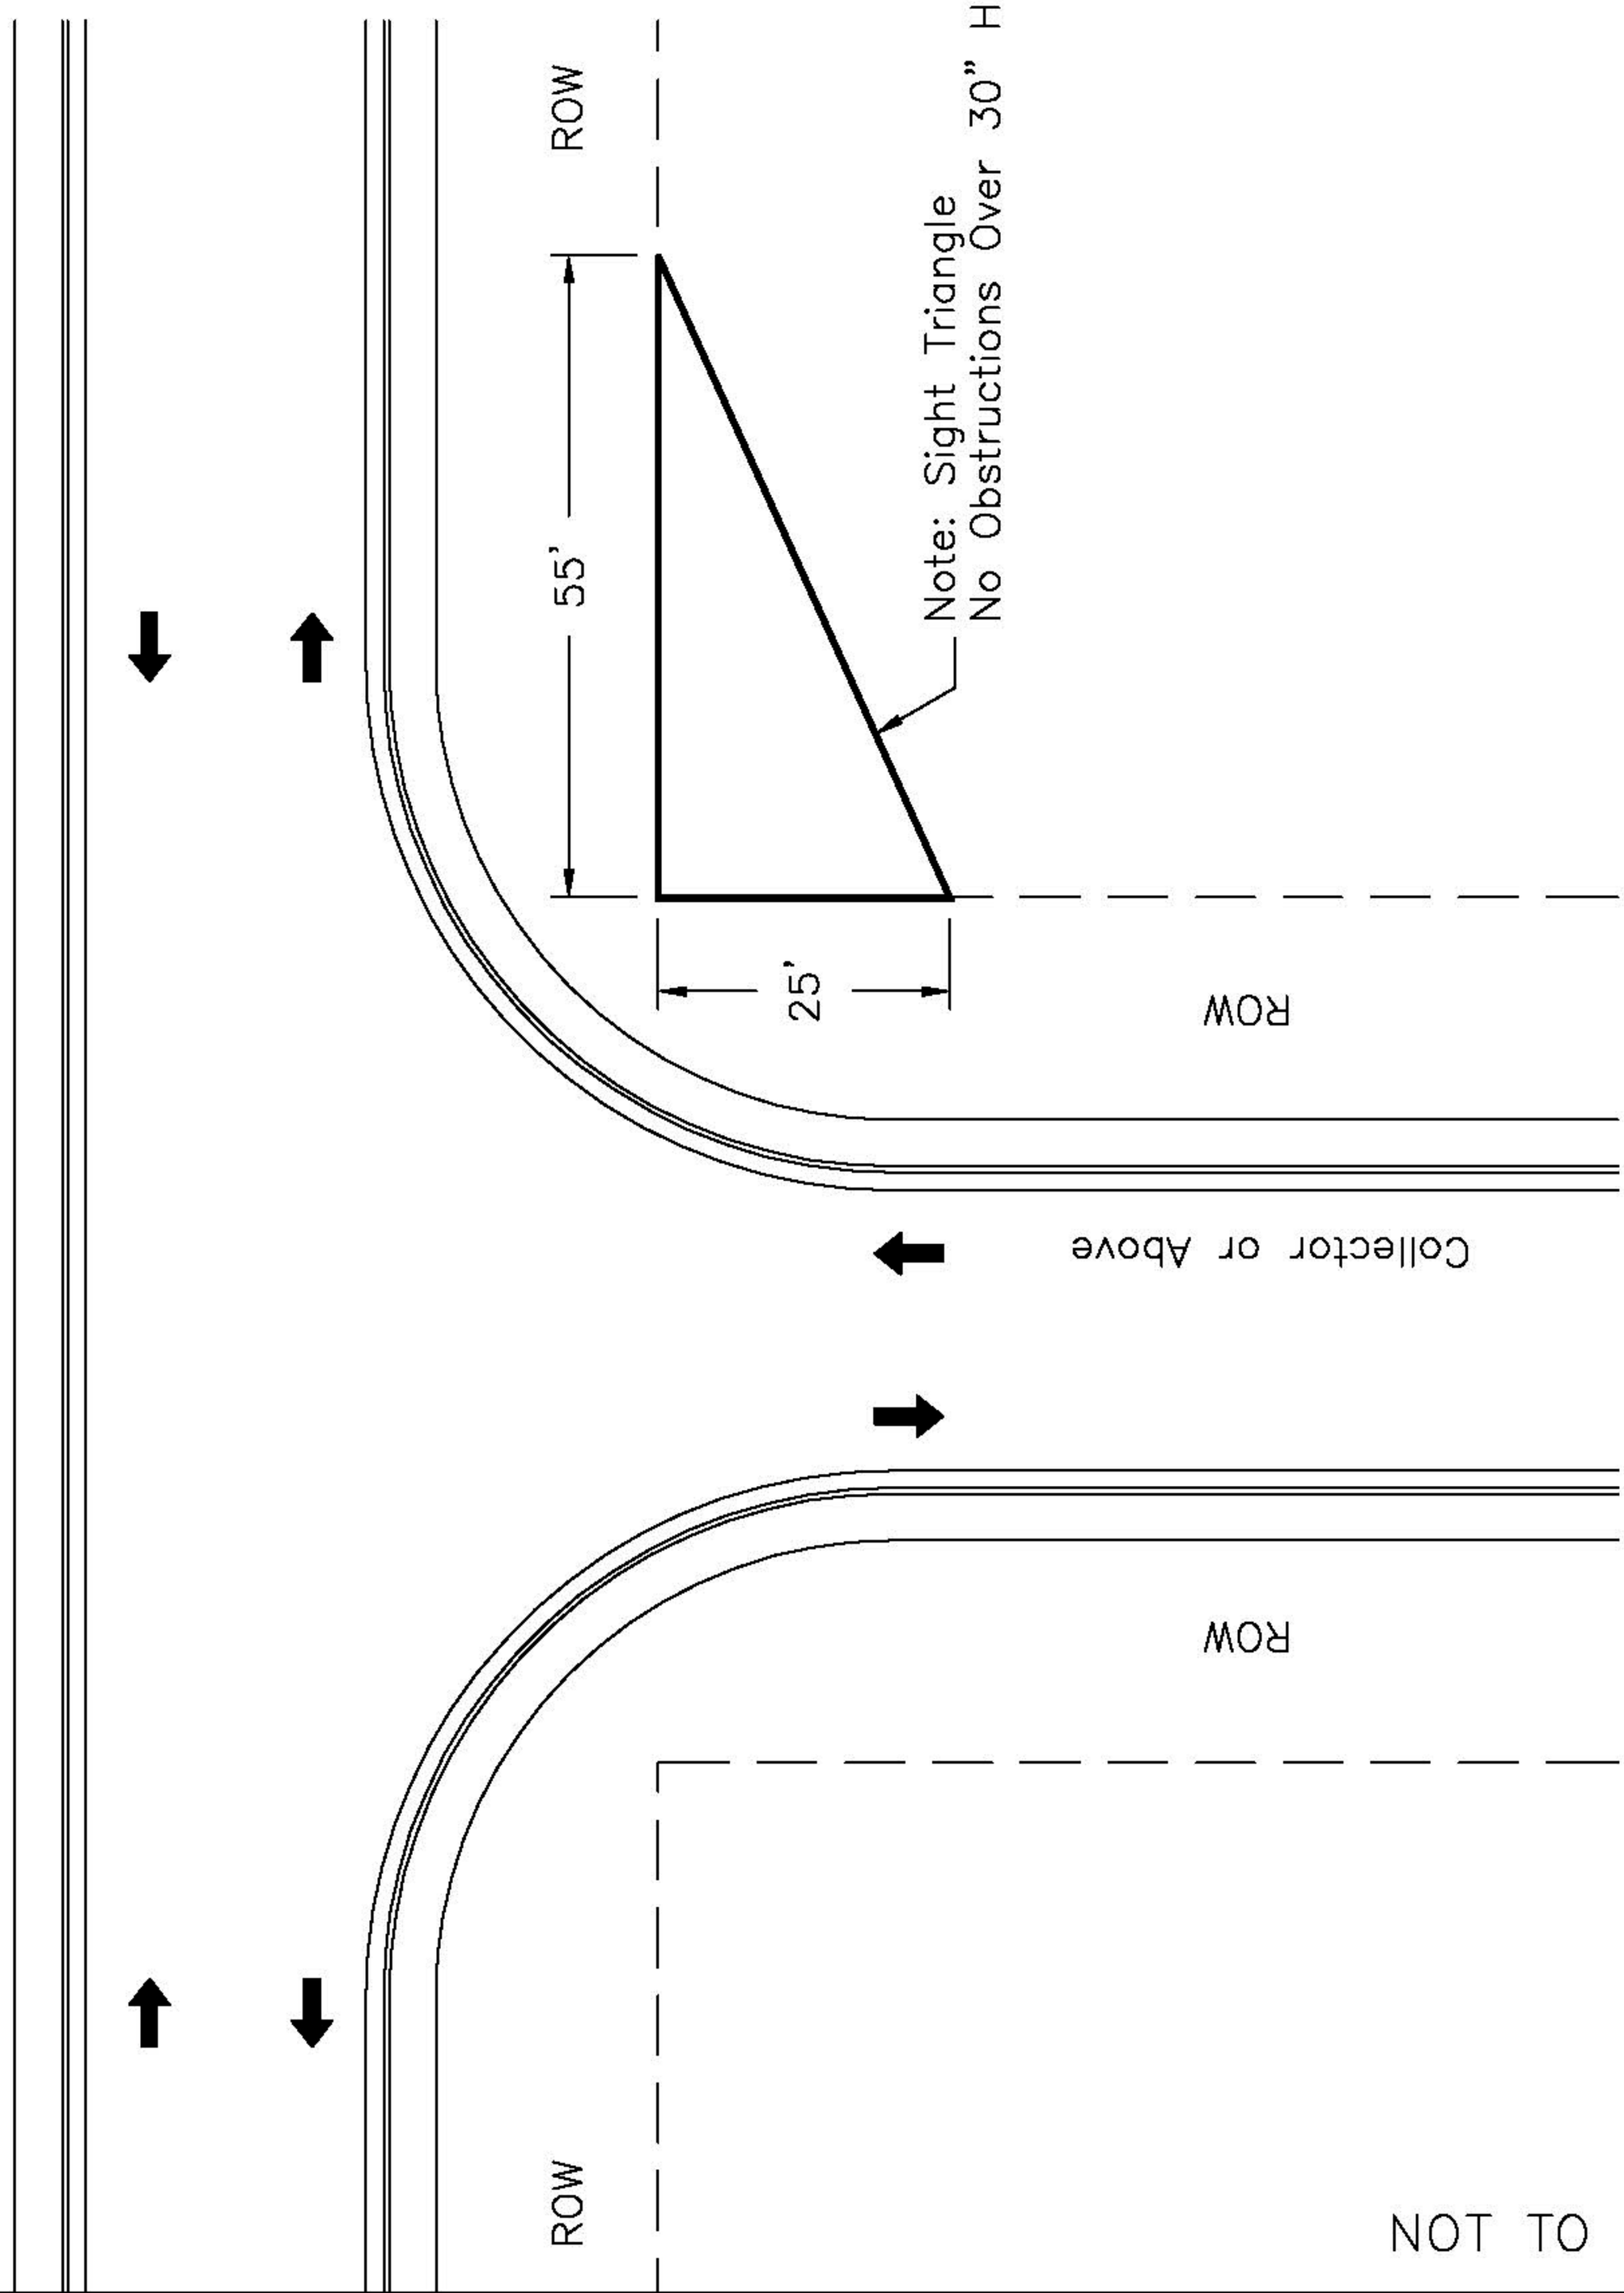

NOT TO SCALE

CONSTRUCTION STANDARDS

Collector or Above Site Triangles

STANDARD No. D-330 SHEET 1

CITY OF AZTEC

PUBLIC WORKS DEPARTMENT