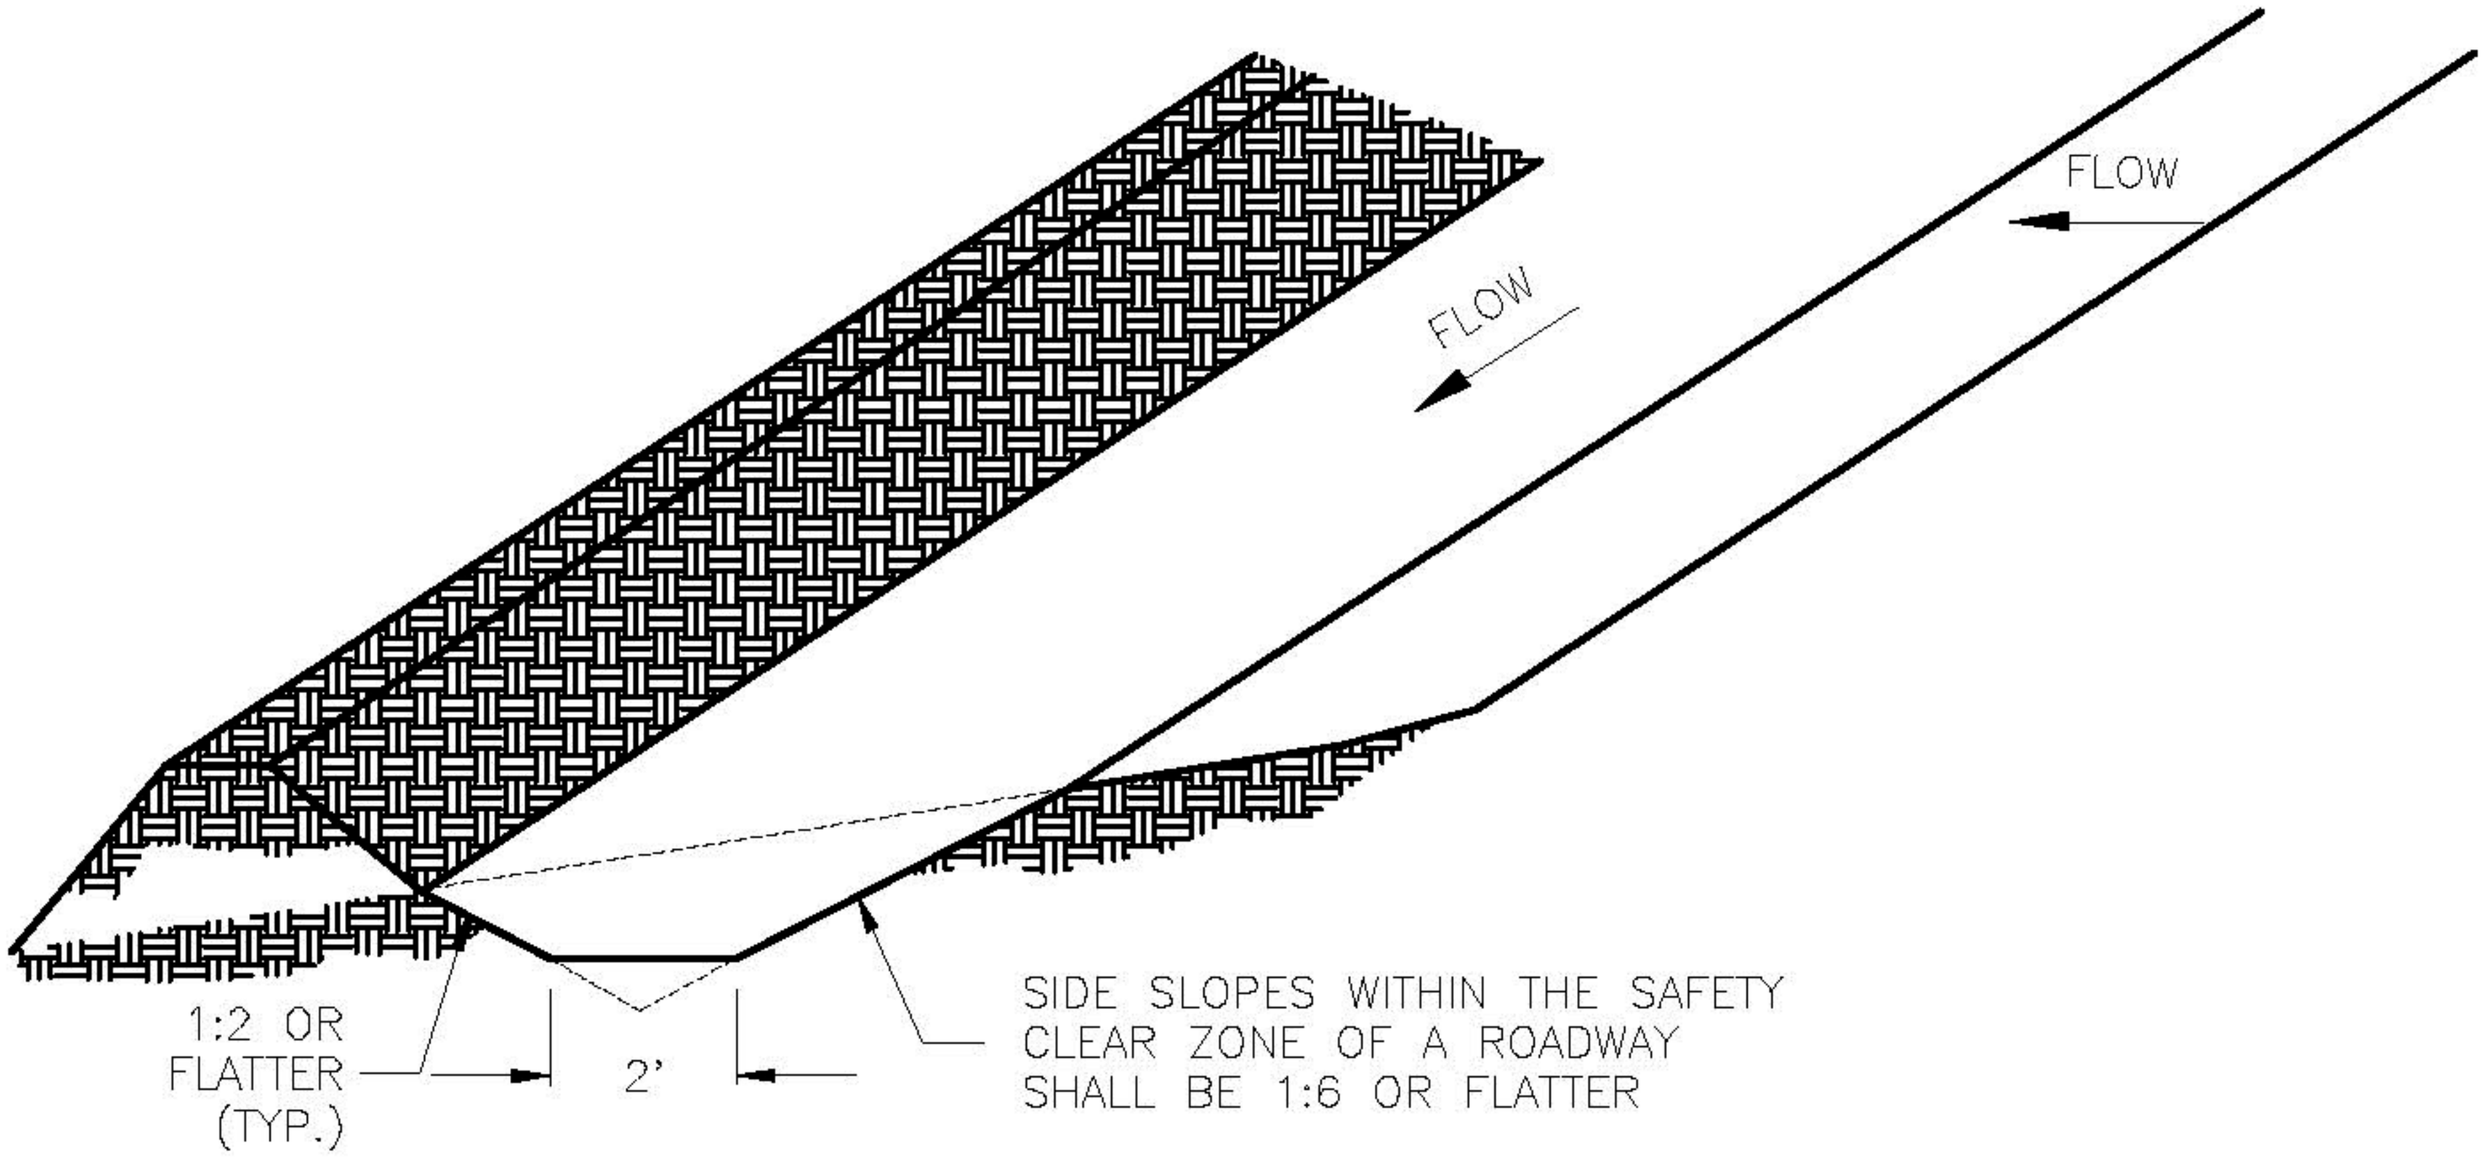

NOT TO SCALE

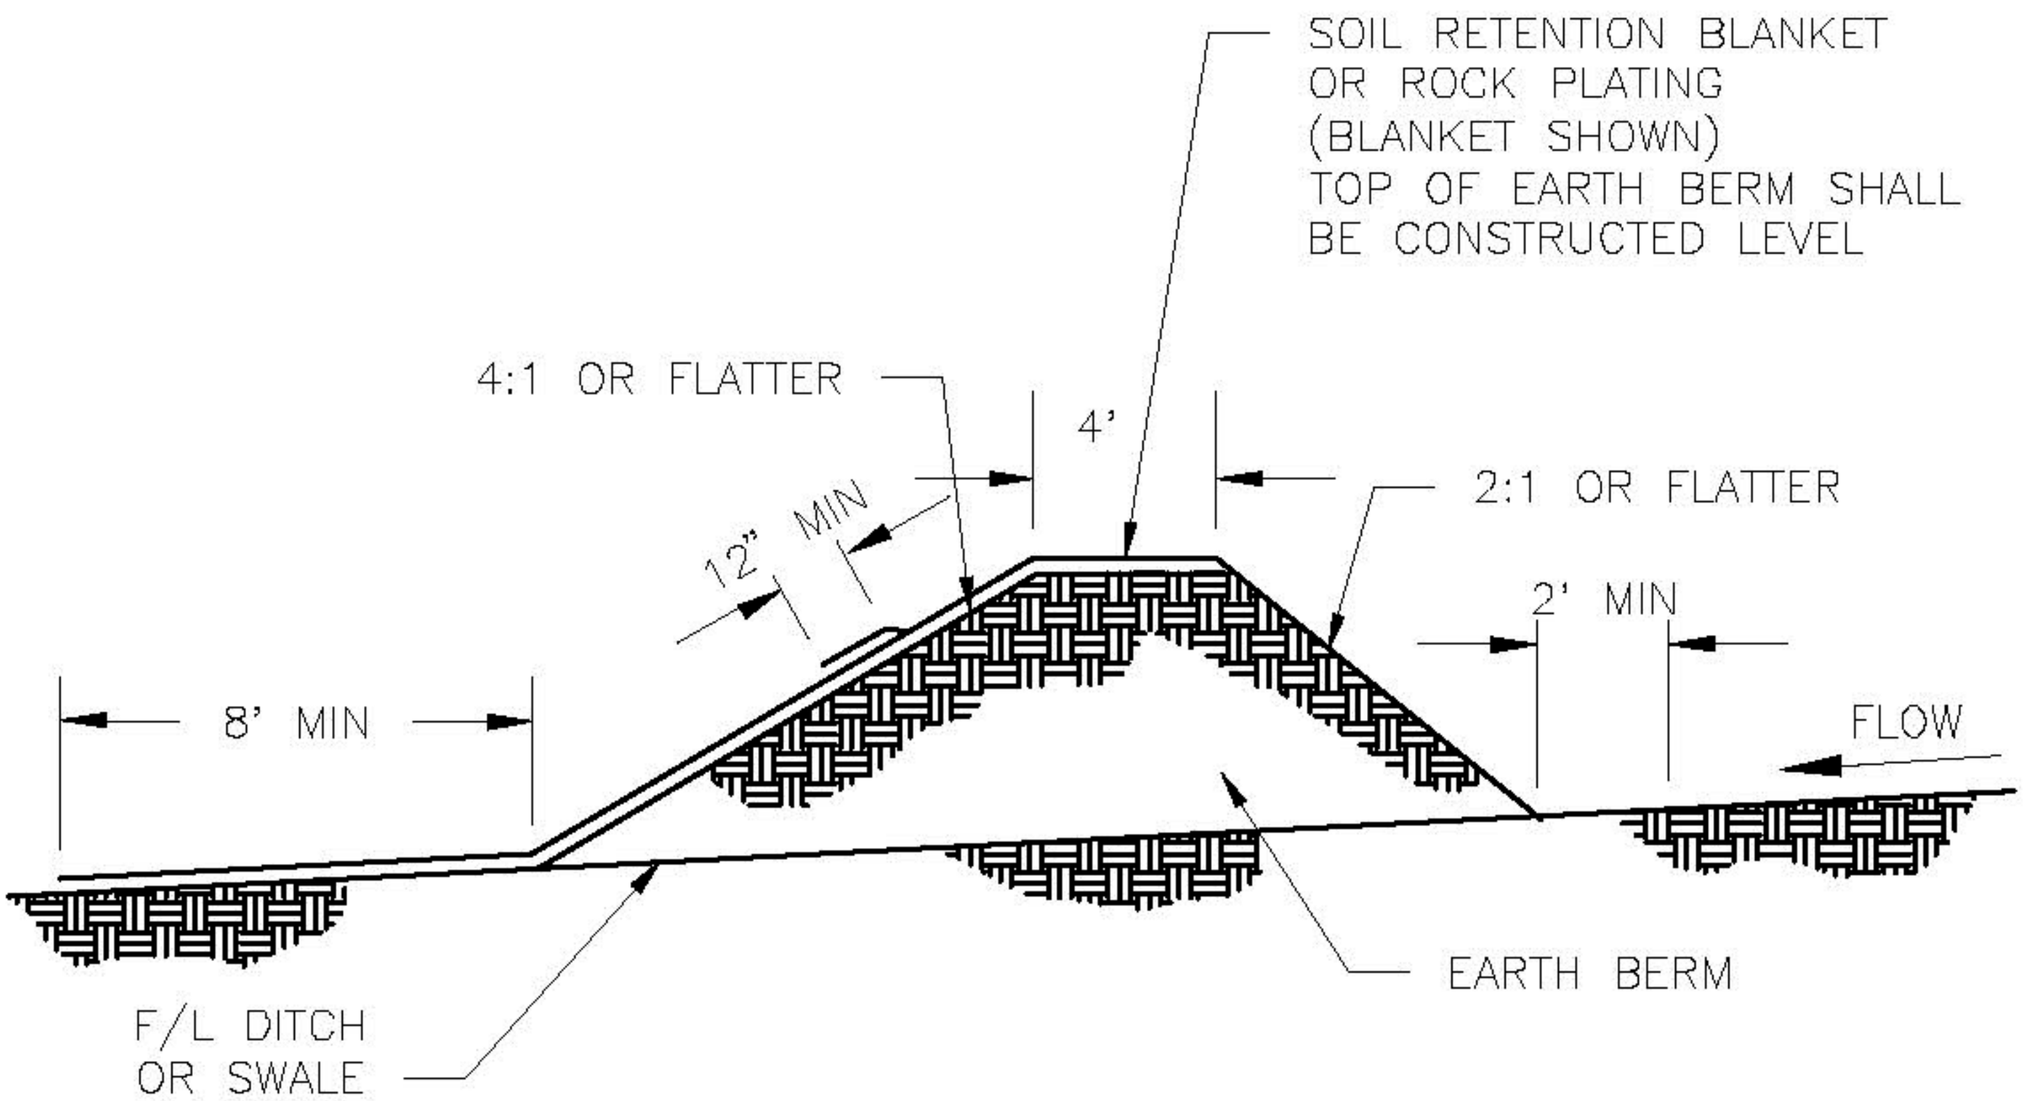

TYPICAL SWALE CONFIGURATION

NOT TO SCALE

CONSTRUCTION STANDARDS	DIVERSION DIKE STANDARD No. D-613 SHEET 1 OF 1	CITY OF AZTEC PUBLIC WORKS DEPARTMENT