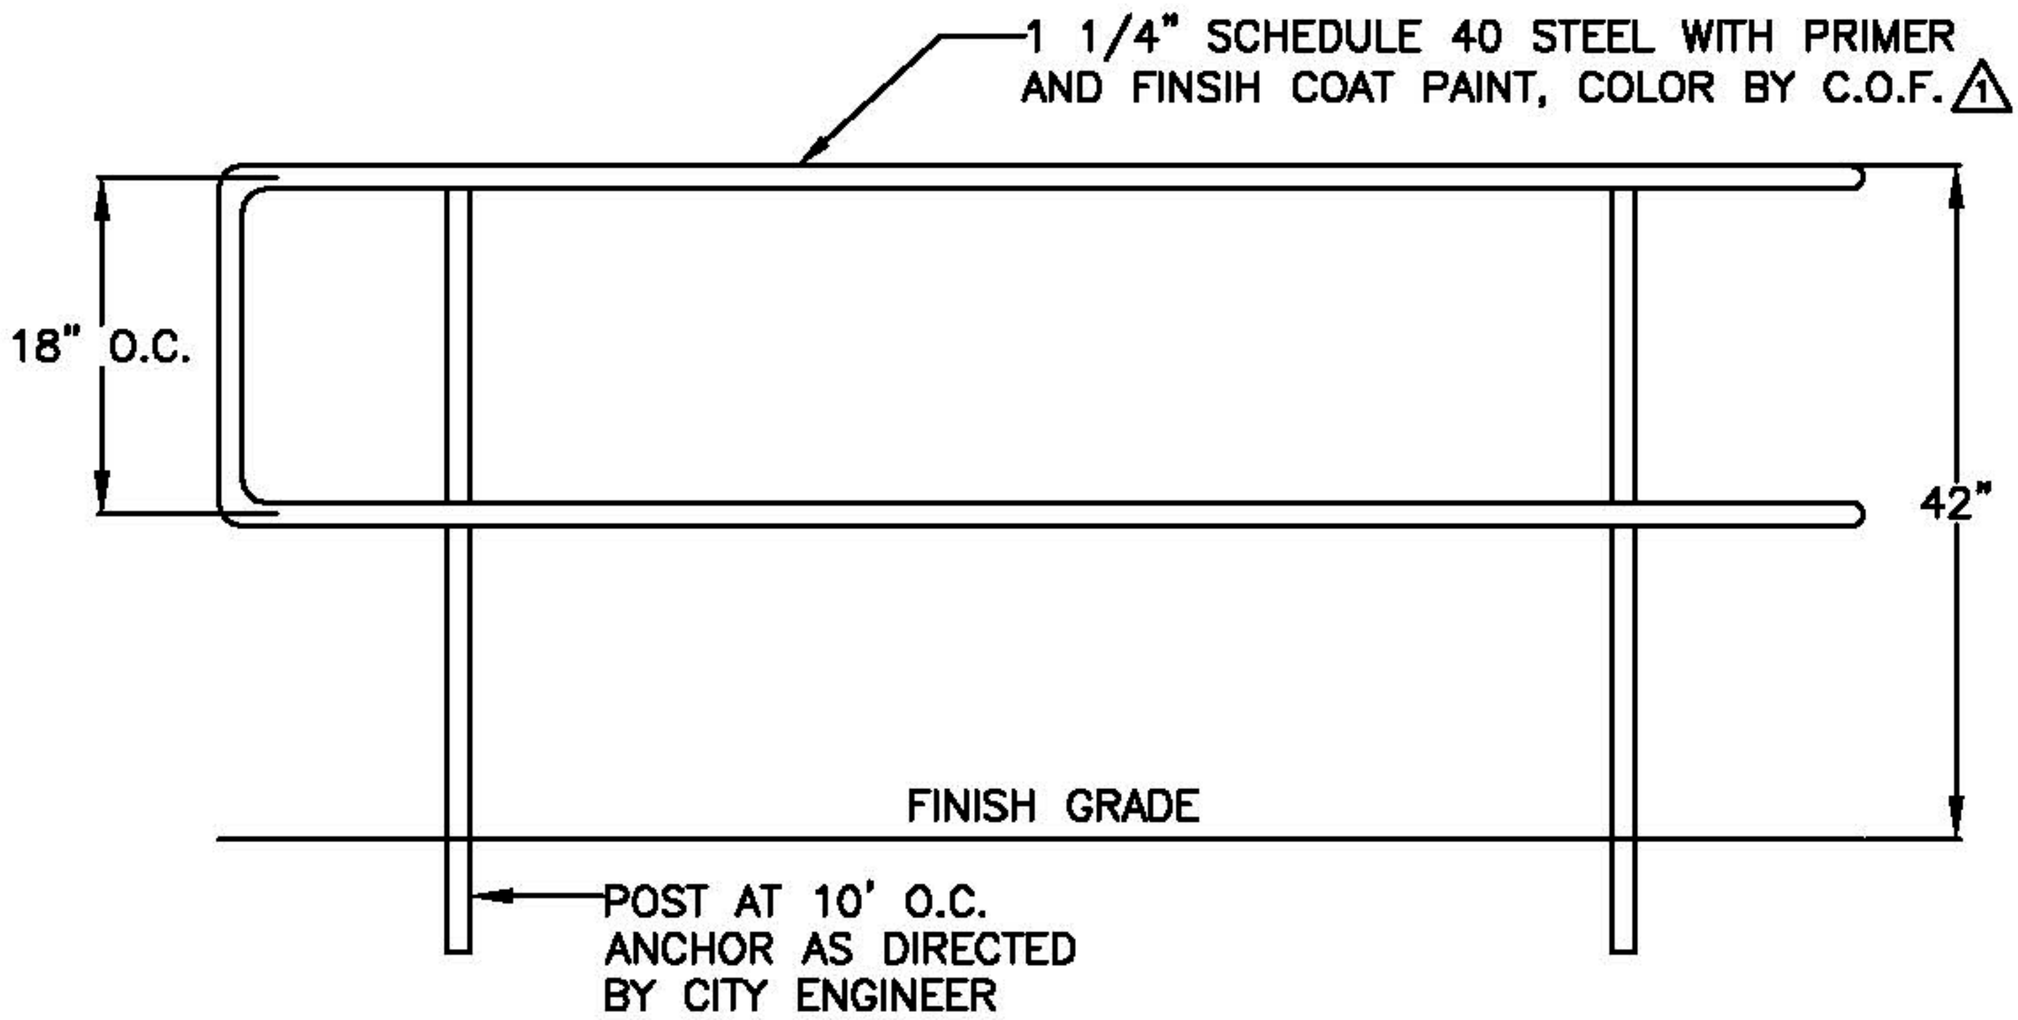

REV.	DATE
1	01/26/06

CONSTRUCTION STANDARDS

HAND RAILS

STANDARD No. D-630 SHEET 1 OF 1

CITY OF AZTEC

PUBLIC WORKS DEPARTMENT