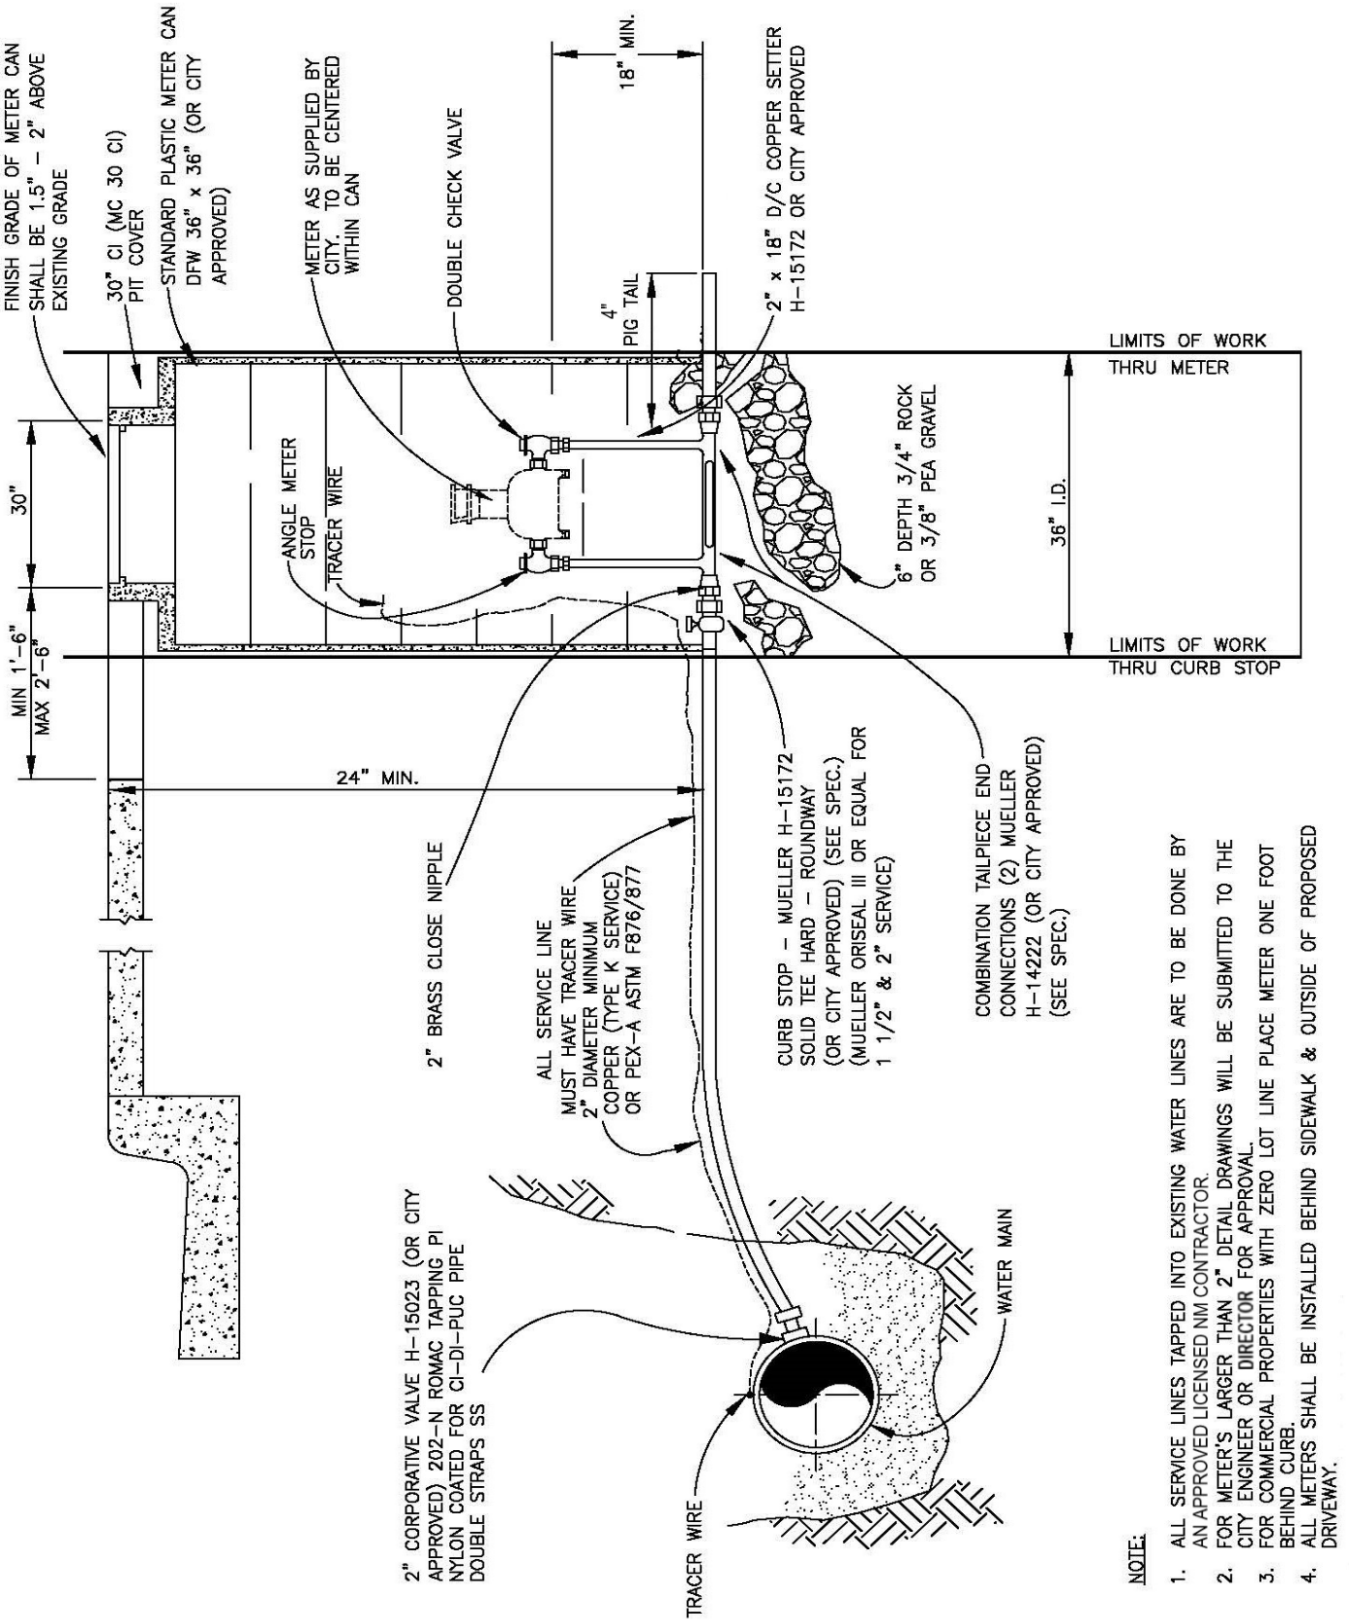

City of Aztec
Public Works Department

WATER SERVICE CONNECTION
2" METER

CONSTRUCTION STANDARDS

STANDARD NO. W-13

SHEET 1 OF 1

APP'D R. Salcido

DATE Oct. 11, 2023