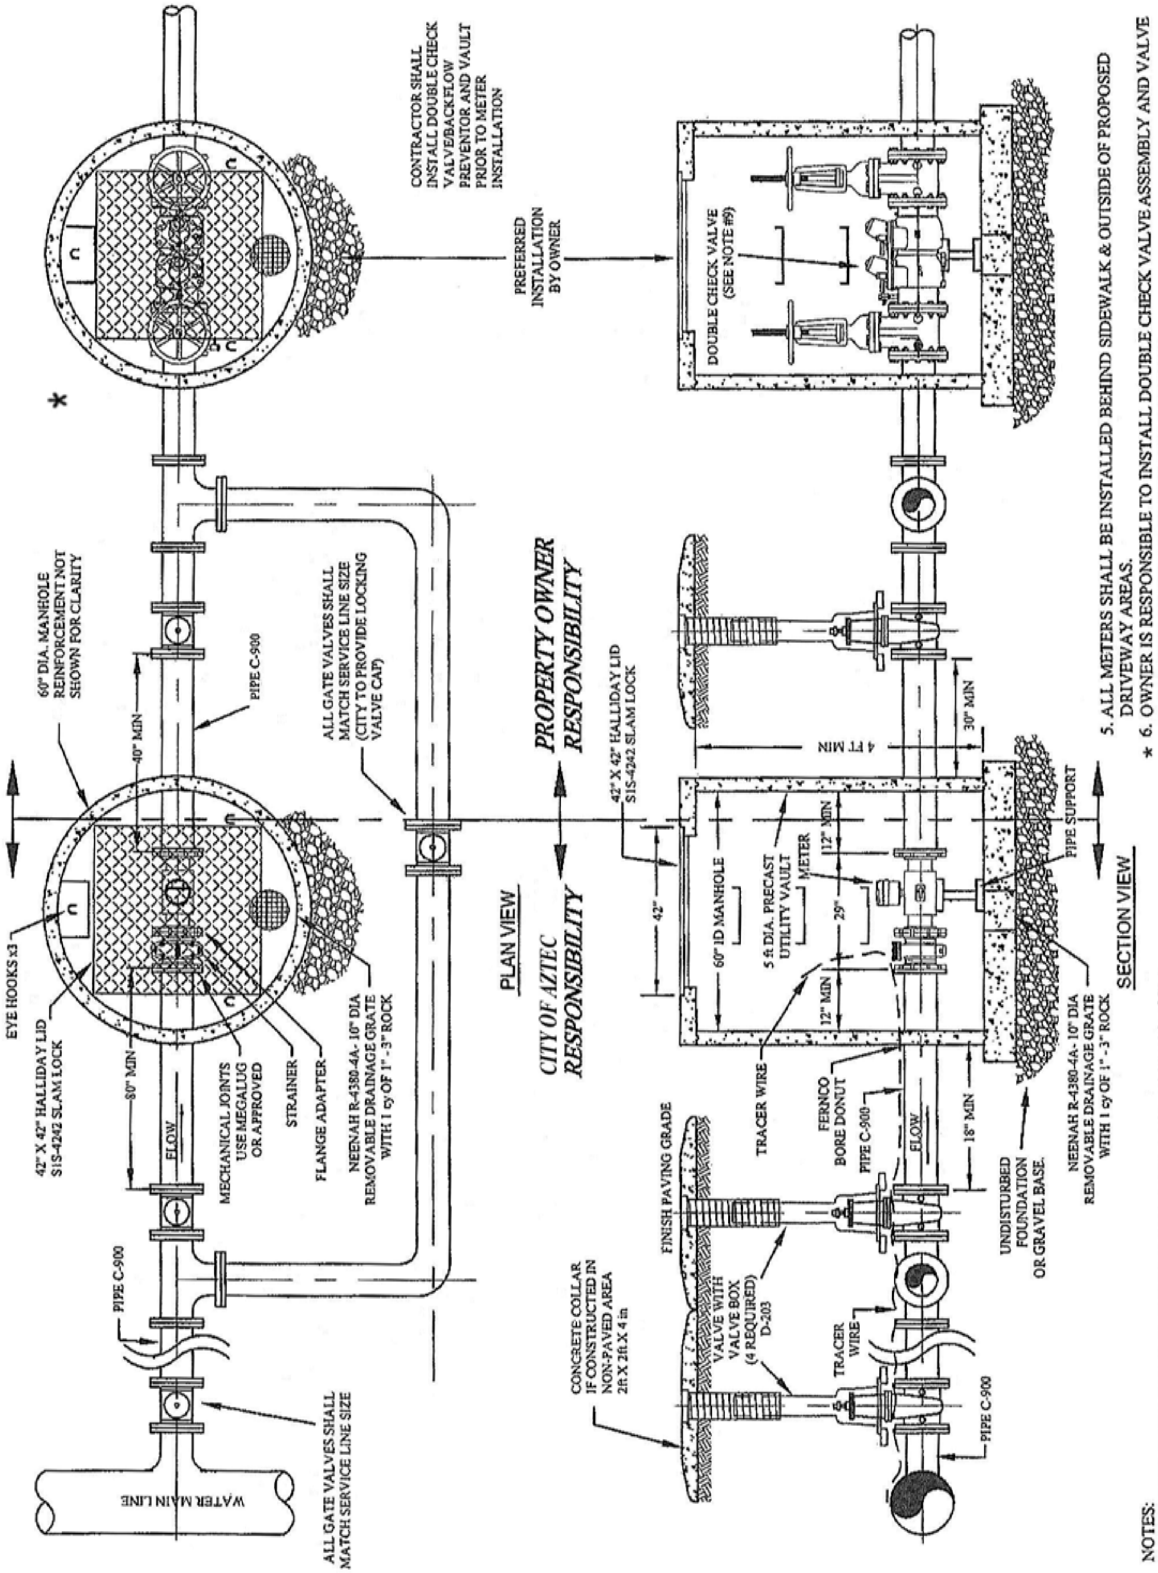

City of Aztec Public Works Department	**LARGE WATER METER VAULT DETAIL** **8" METER**	**STANDARD NO. W-17** **SHEET 1 OF 1**
	CONSTRUCTION STANDARDS	APP'D R. Salcido DATE Oct. 11, 2023