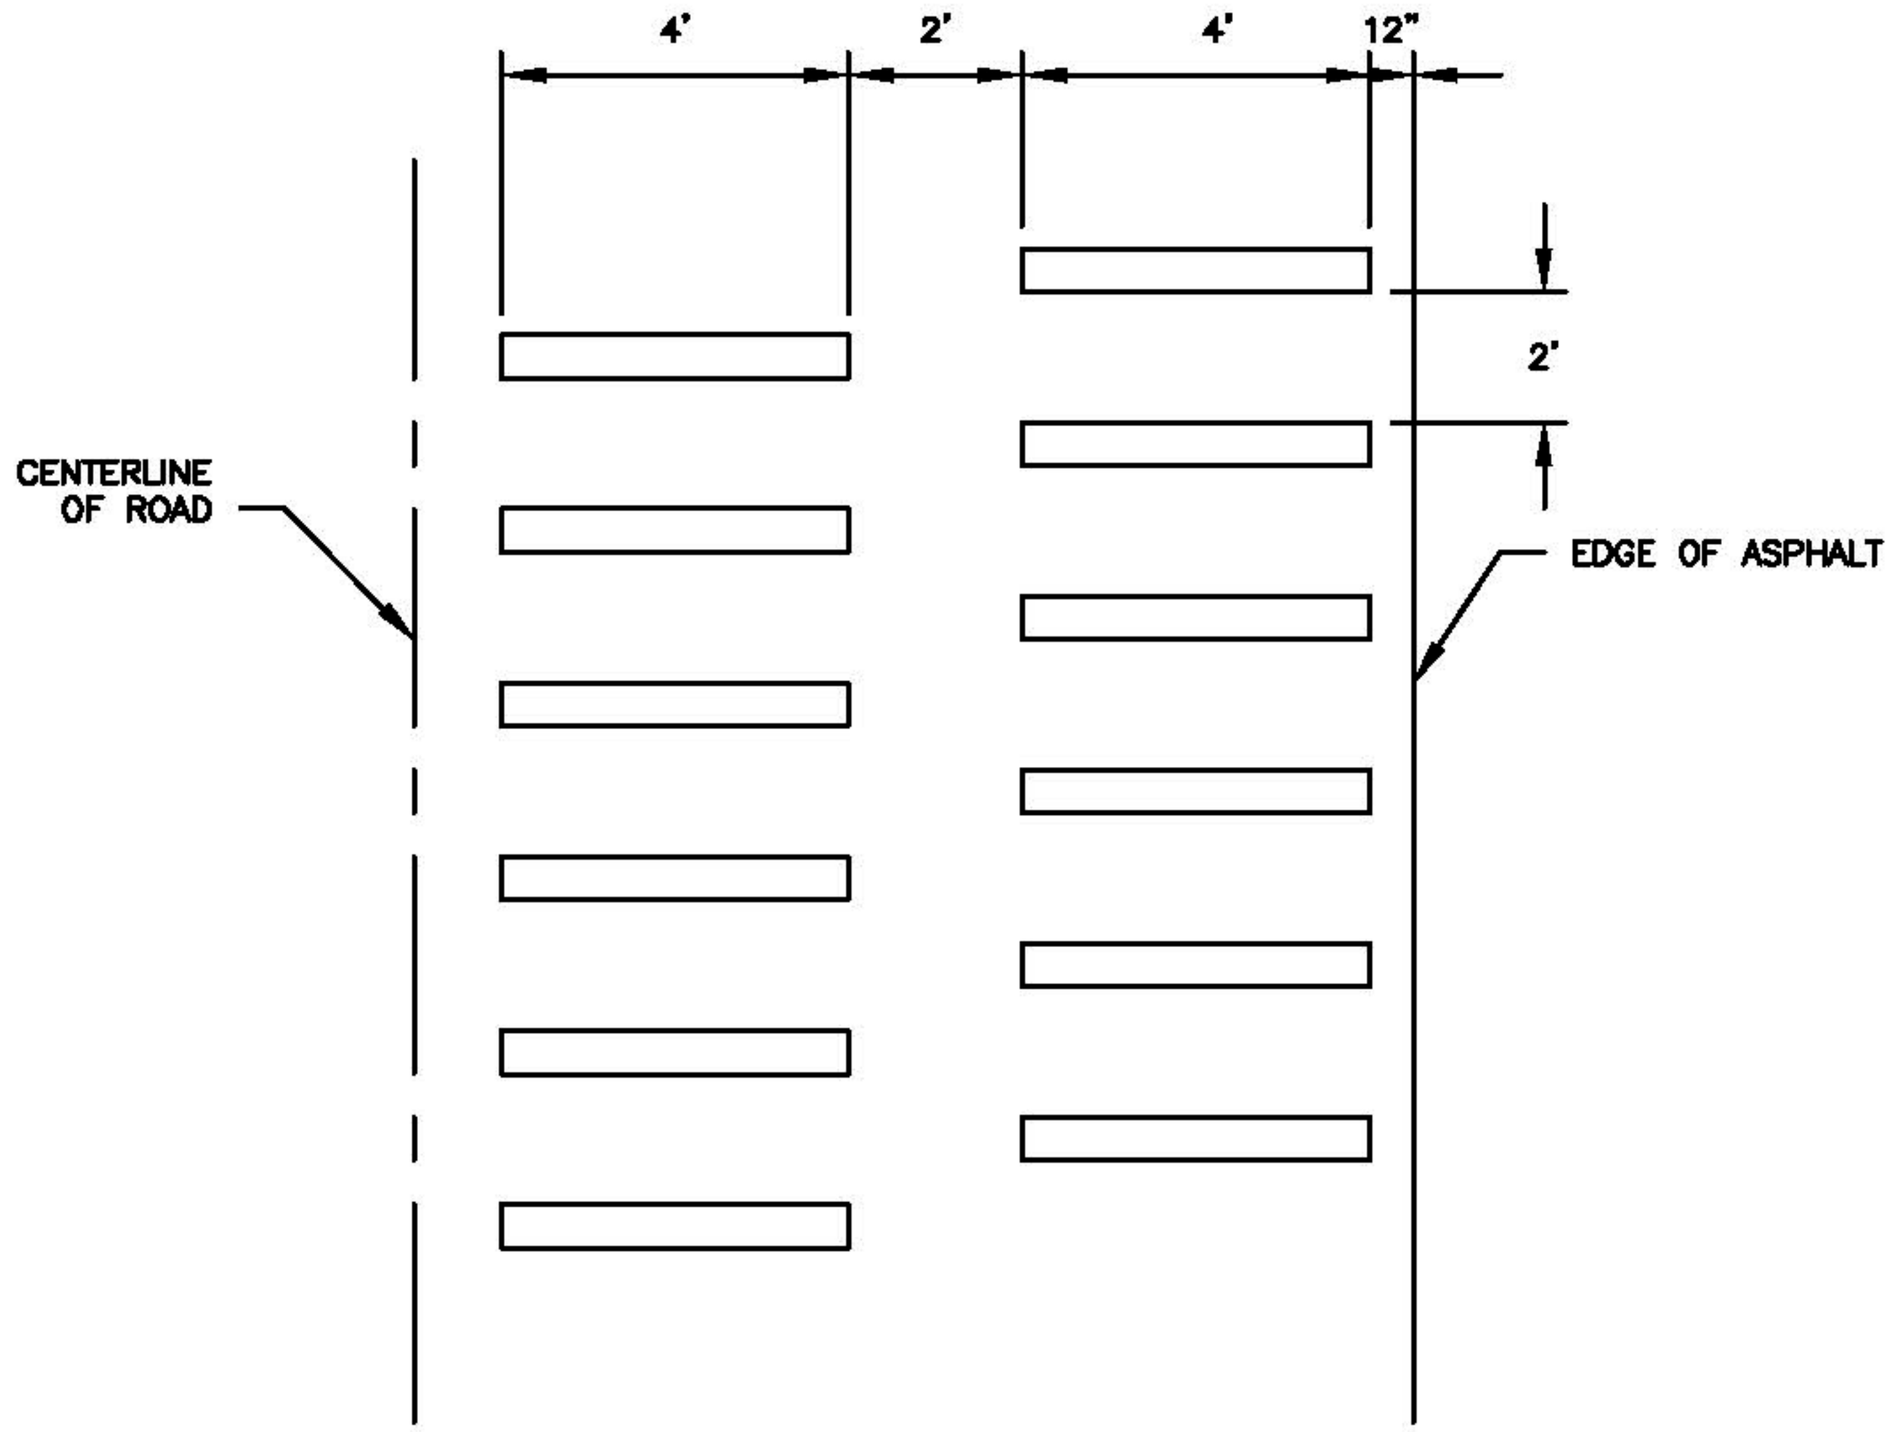

REV.	DATE
1	11/30/05

CONSTRUCTION STANDARDS

RUMBLE STRIPS

STANDARD No. D-327 SHEET 1 OF 1

CITY OF AZTEC

PUBLIC WORKS DEPARTMENT